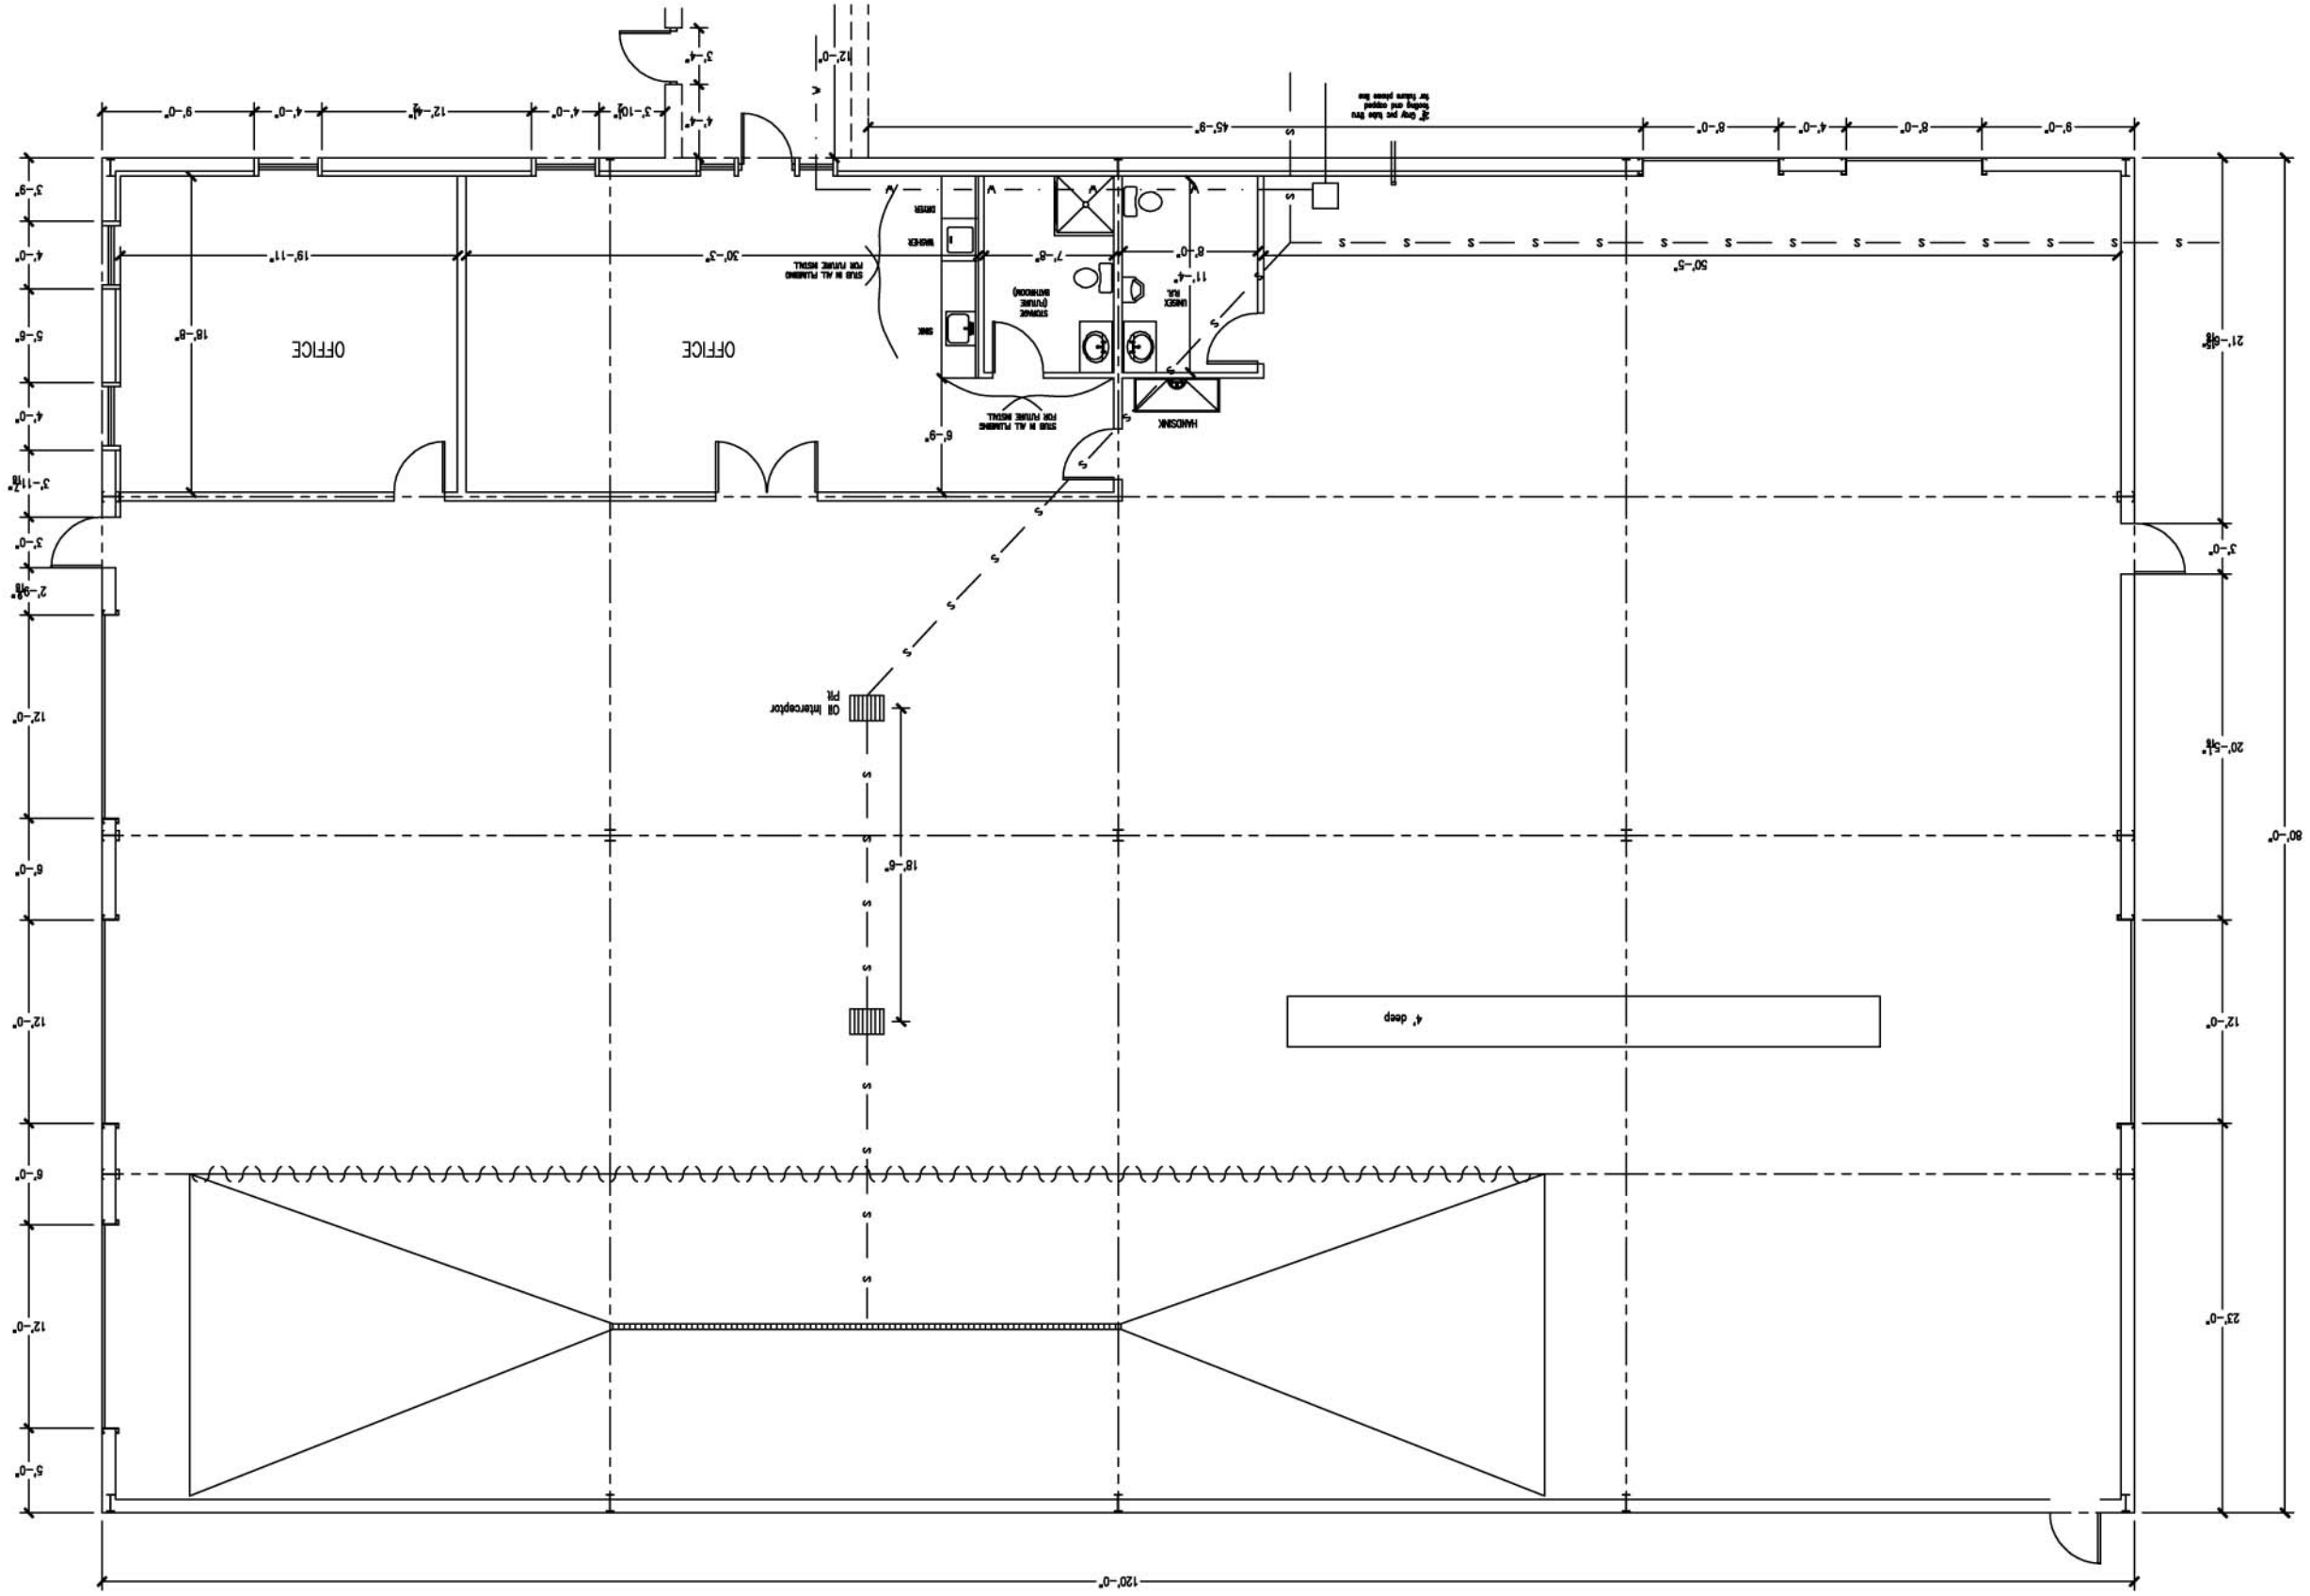C:\Documents and Settings\user\My Documents\CADD\Heartland Transport\heartland truck shop, office, truck shop addition.dwg, 9/14/2009 10:58:48 AM, DWG To PDF.pc3, 0.009375:12